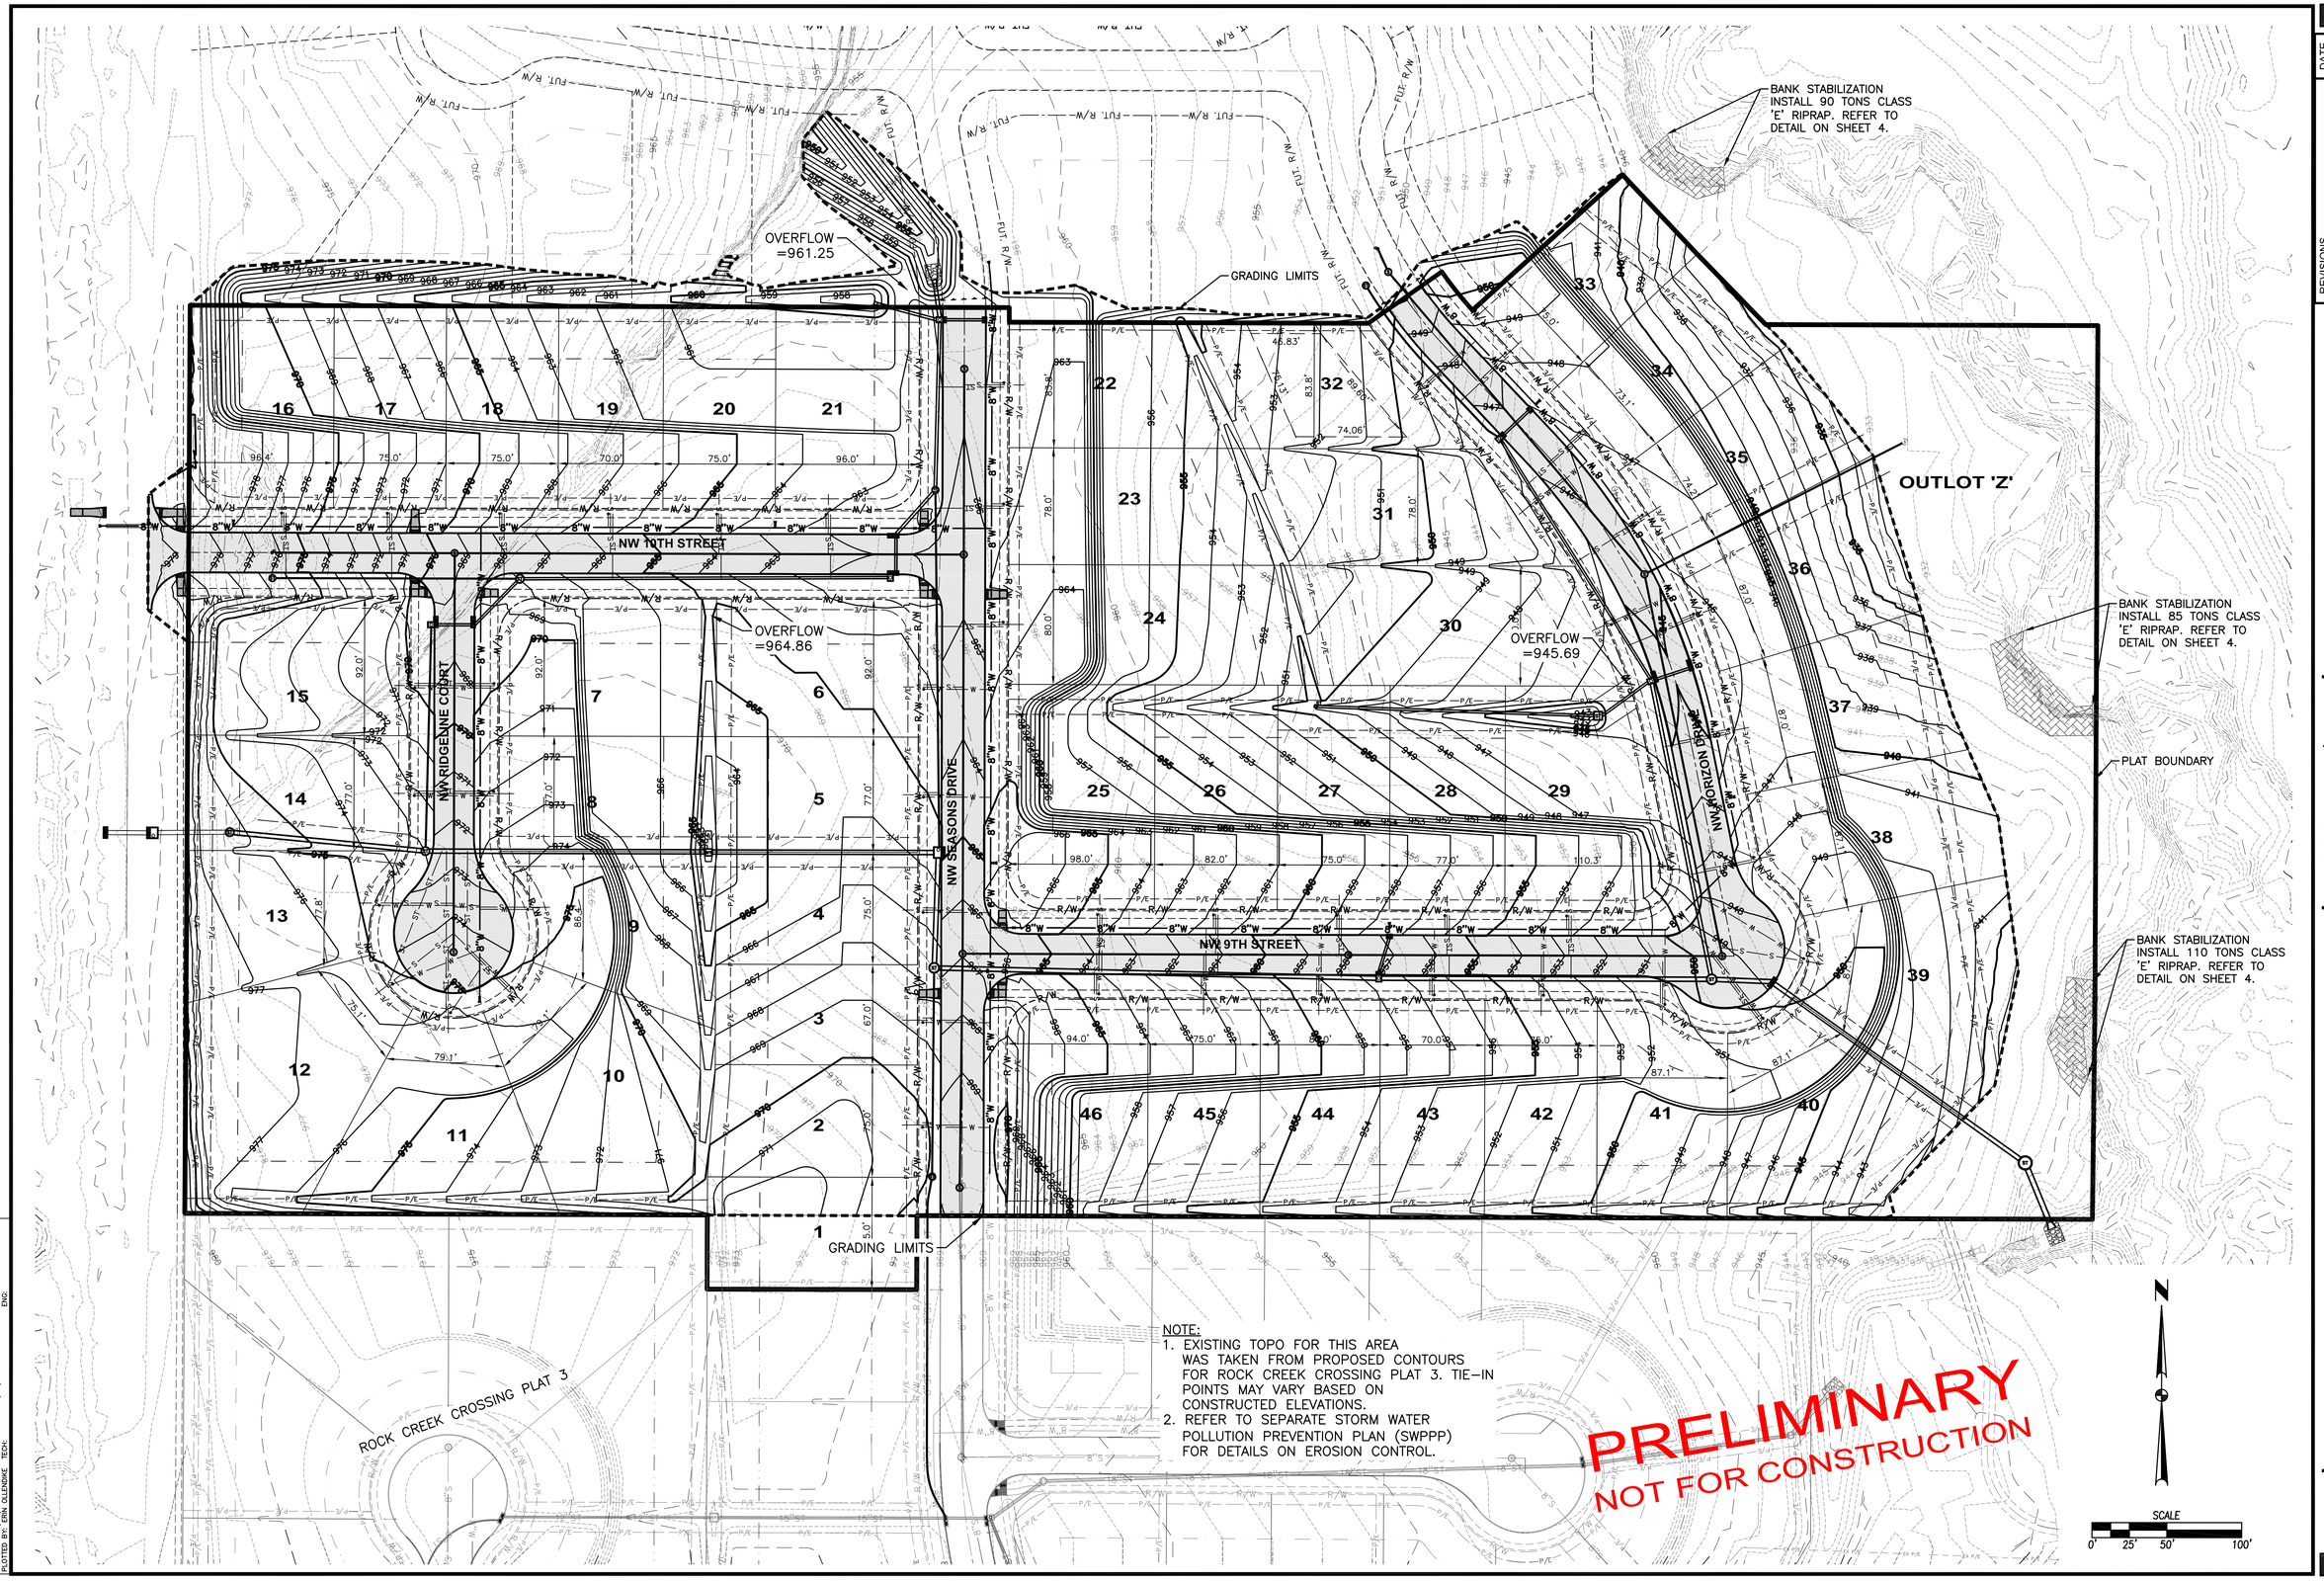

NOTE:
1. EXISTING TOPO FOR THIS AREA WAS TAKEN FROM PROPOSED CONTOURS FOR ROCK CREEK CROSSING PLAT 3. TIE-IN POINTS MAY VARY BASED ON CONSTRUCTED ELEVATIONS.
2. REFER TO SEPARATE STORM WATER POLLUTION PREVENTION PLAN (SWPPP) FOR DETAILS ON EROSION CONTROL.

PRELIMINARY
NOT FOR CONSTRUCTION

REVISIONS	DATE
THIRD SUBMITTAL:	08/18/15
SECOND SUBMITTAL:	07/27/15
FIRST SUBMITTAL:	07/06/15

3405 S.E. CROSSROADS DRIVE, SUITE G
GRIMES, IOWA 50111
PHONE: (515) 369-4400 FAX: (515) 369-4410
ENGINEER: EKO
EI: JJN
CIVIL DESIGN ADVANTAGE

ROCK CREEK CROSSING PLAT 4
GRADING PLAN

ANKENY, IOWA

FILE: H:\2015\1501016\DWG\PLAT 4\1501016-GRADING-PLAT 4.DWG
FILE DATE: 8/18/15 DATE PLOTTED: 9/18/2015 4:00 PM
PLOTTED BY: ERIN OLLENDIKE TECH:
COMMENT:
ENG: